




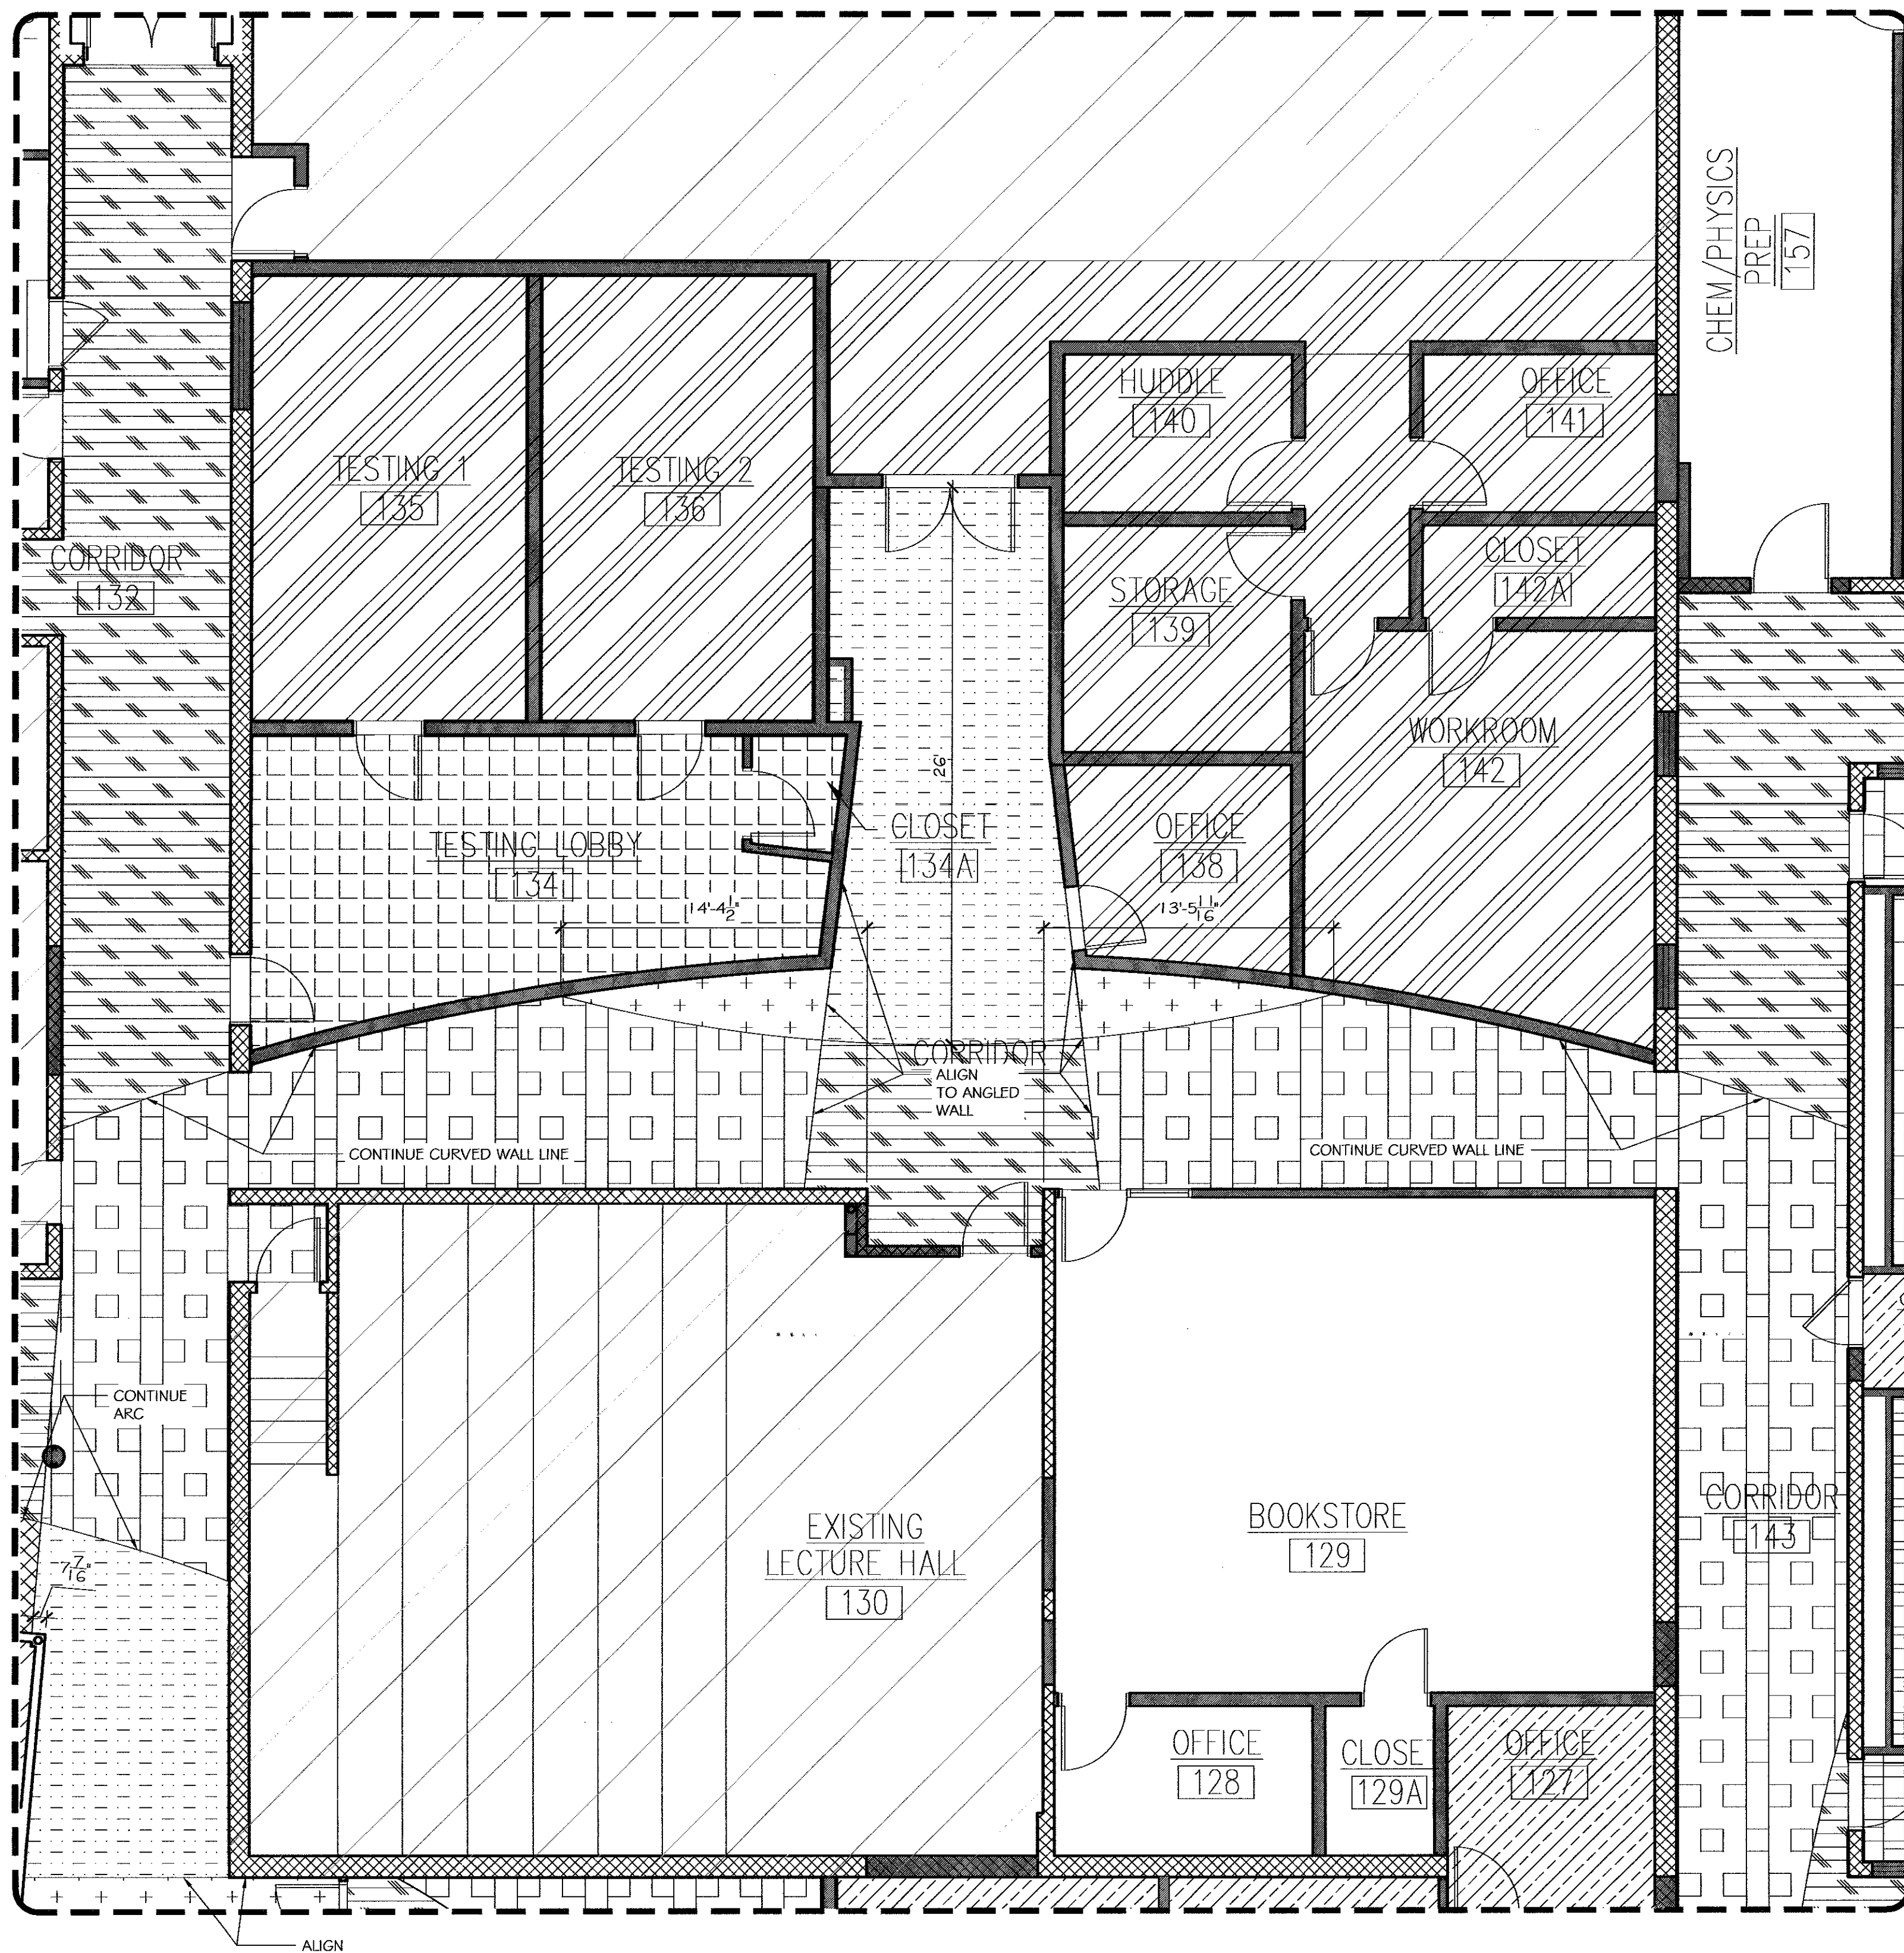

1 AREA B FLOOR PATTERN PLAN
ID2.3G ID2.6G SCALE: 3/16" = 1'-0"

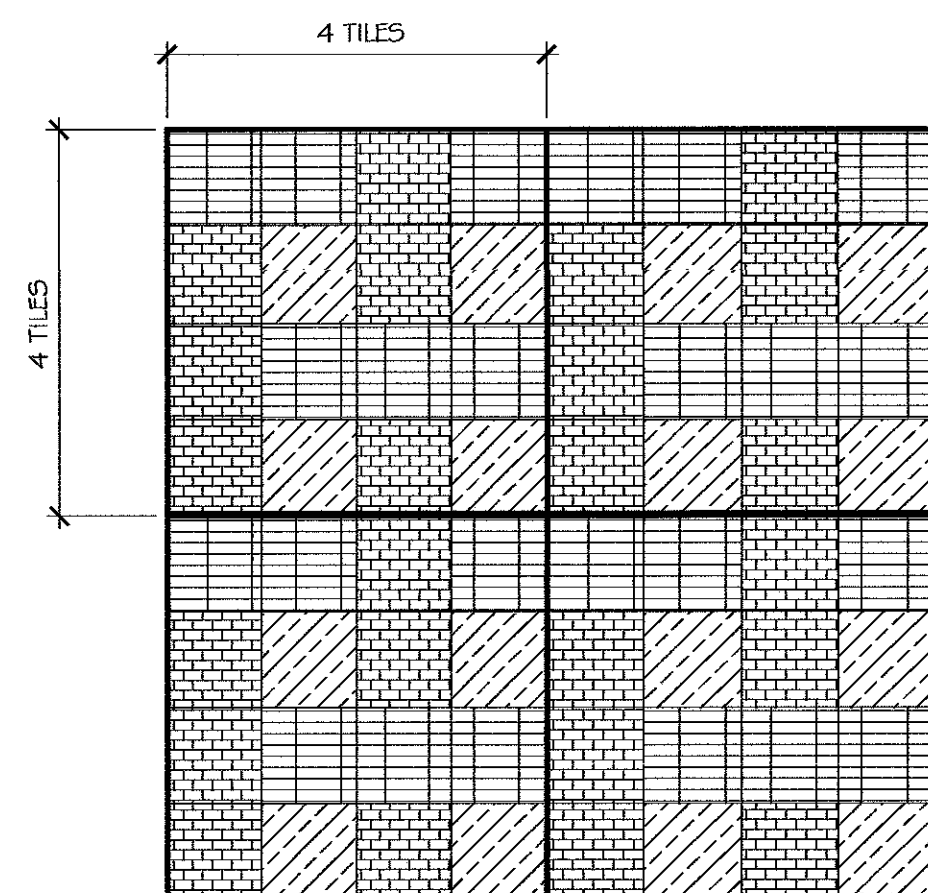

3 DETAIL OF VCT PATTERN REPEAT
ID2.6G ID2.6G SCALE: 1/2" = 1'-0"

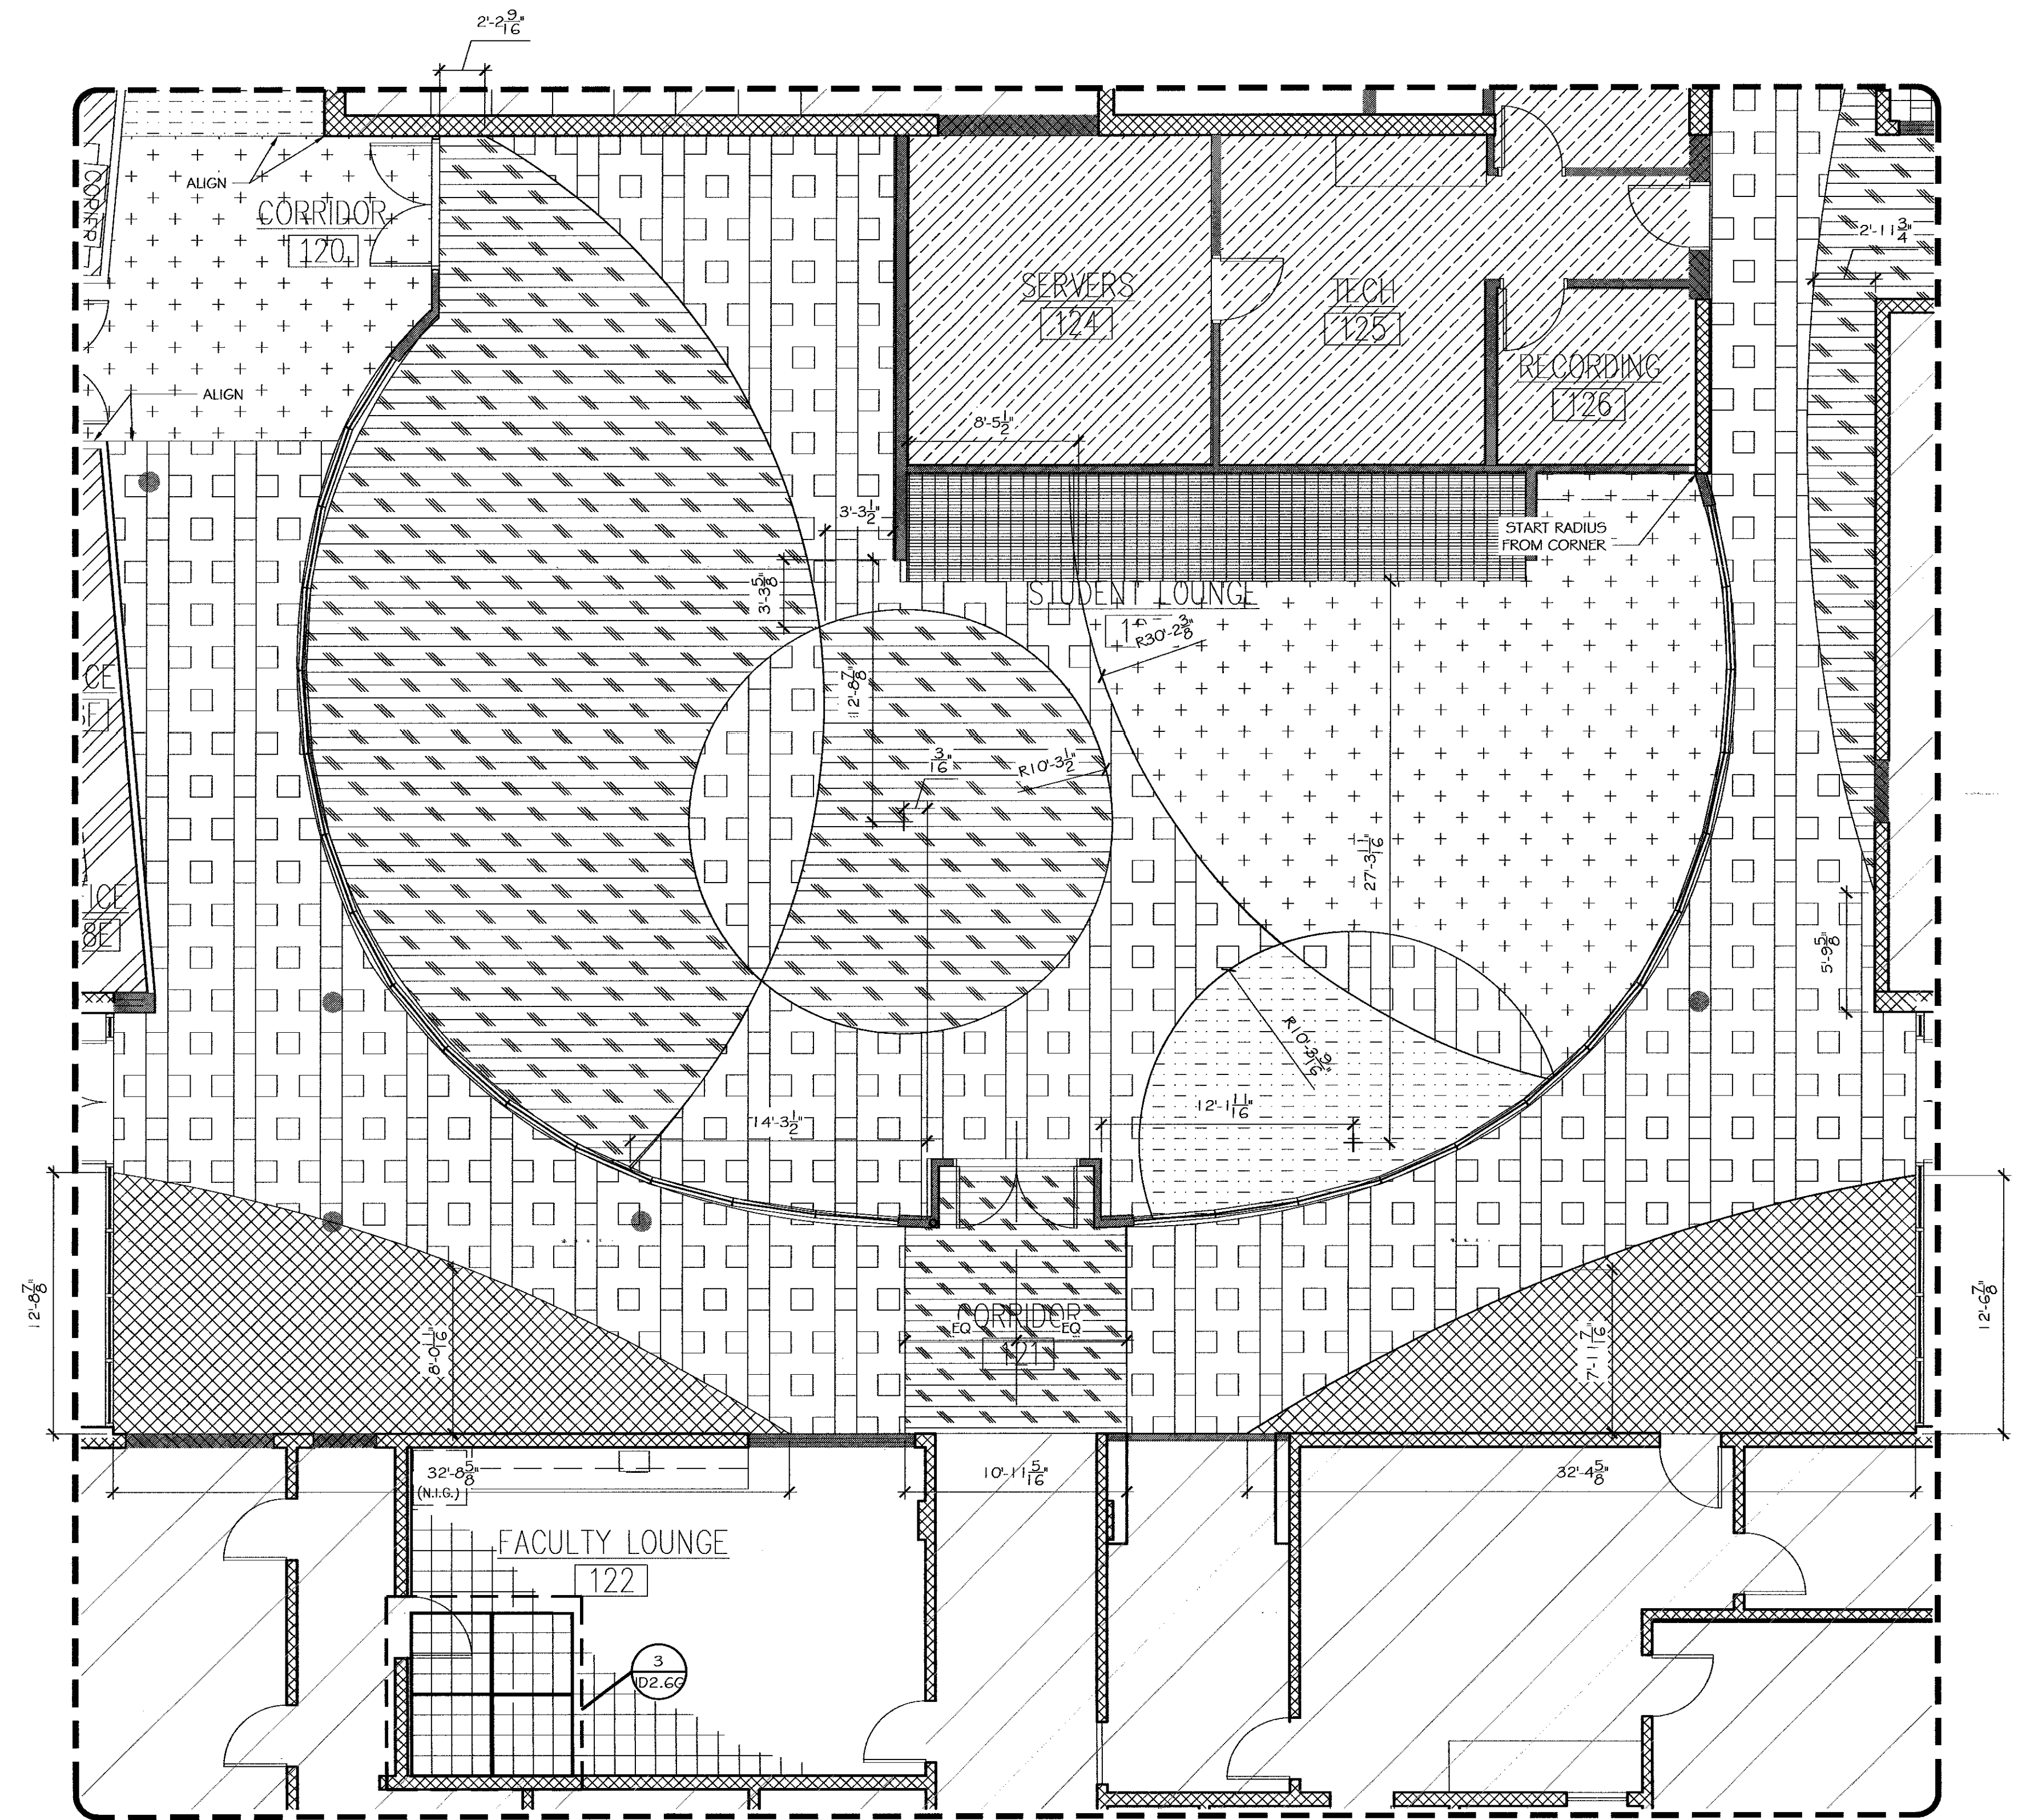

2 AREA C FLOOR PATTERN PLAN
ID2.3G ID2.6G SCALE: 3/16" = 1'-0"

FLOOR FINISH KEY

CPT-1	CPT-4	LIN-1	LIN-3	VCT-2
CPT-2	CPT-5	LIN-2	LIN-4	VCT-3
CPT-3			VCT-1	VCT-4

